FOR DEED TO LOCUS SEE:

BOOK 1500, PAGE 41

4.790 ACRES±

FOR FURTHER REFERENCE SEE:
PLAN BY THIS OFFICE DATED SEPTEMBER 27, 1989
PREPARED FOR GEORGE H. AND ELIZABETH M. KENNEDY

MERIDIAN OF INTERSTATE ROUTE 91 LAYOUT

APPROVAL UNDER THE SUBDIVISION
CONTROL LAW NOT REQUIRED

WHATELY, MASSACHUSETTS

DATE:

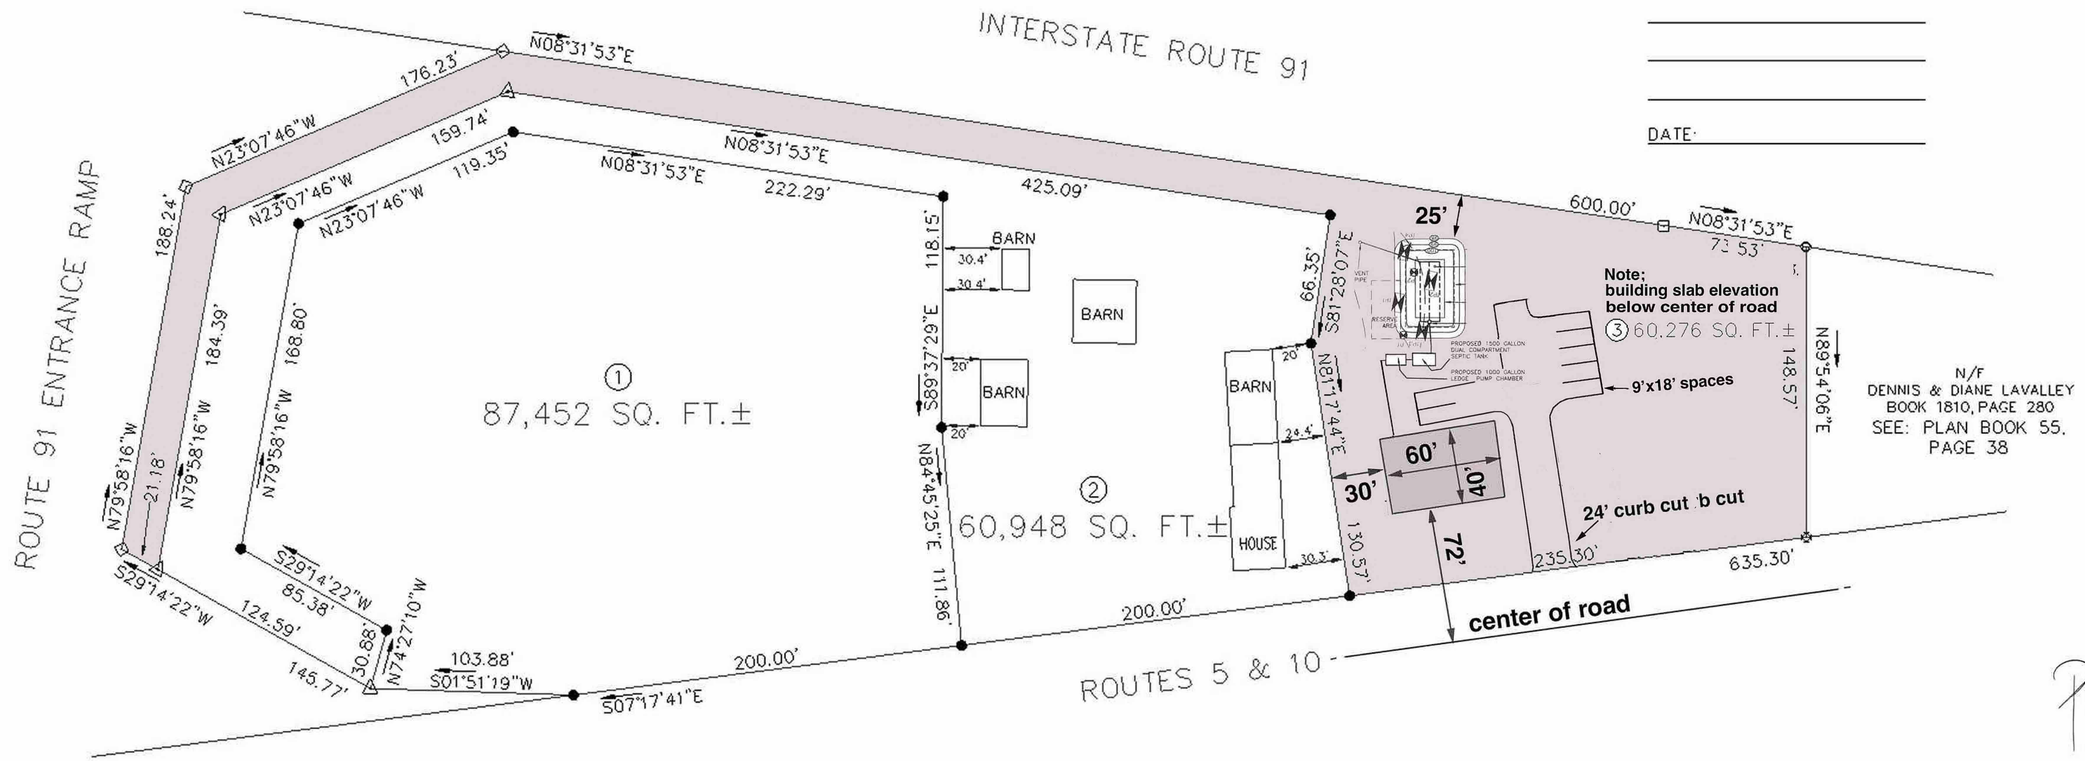

SEPTIC SYSTEM PLAN 20 SCALE PLAN	
REV. NO. 0 DATE 1/30/22	LARRY BROTHERTON #83 STATE RD WHATELY, MA PAUL M. STYSPECK, P.E. 3 WEST ST HADLEY, MA. 01035
SCALE AS NOTED	DESIGNED BY: CHECKED BY: DRAWN BY: APPROVED BY: PAGE 2

COMMONWEALTH OF MASSACHUSETTS — PAUL M. STYSPECK — CIVIL NO. 40177 — REGISTERED PROFESSIONAL ENGINEER — 7/13/22

NOTE SEE SEPTIC DESIGN DRAWINGS BY PAUL M. STYSPECK CE-4177 copied here

LEGEND

- ○ FOUND IRON PIN
- ● SET IRON PIN
- ⊡ FOUND M.H.B.
- △ UNMARKED POINT

I CERTIFY THAT THIS PLAN HAS BEEN PREPARED IN CONFORMITY WITH THE 1976 RULES AND REGULATIONS OF THE REGISTERS OF DEEDS OF THE COMMONWEALTH OF MASSACHUSETTS

DATE: _____ _____

PROFESSIONAL LAND SURVEYOR

PLAN OF LAND IN
WHATELY, MASSACHUSETTS
PREPARED FOR
ANDREW GIANINO AND ROGER SHATTUCK

SCALE: 1"= 50' JANUARY 31, 1990

HAROLD L. EATON AND ASSOCIATES, INC.
REGISTERED PROFESSIONAL LAND SURVEYORS
235 RUSSELL STREET – HADLEY – MASSACHUSETTS

50 0 50 100 150 200
FEET
15 0 15 30 45 60
METERS

NO.	DESCRIPTION	BY	DATE
1	add parkng ,	TWM	09-26-2022

NEW BUILDING SITE LOCATION DIMENSIONS

Metcalfe Associates ARCHITECTURE
142 MAIN STREET
NORTHAMPTON, MASSACHUSETTS
413 586 5775 & 695 8200
twm3@metcalfe-architecture.com

Tight Line Properties
83 State Road Wately

DATE:	08-12-22
SCALE:	1"= 50'- 0"
SHEET:	A1